T147N R85W PLAT

CODE: BH

T147N

R85W

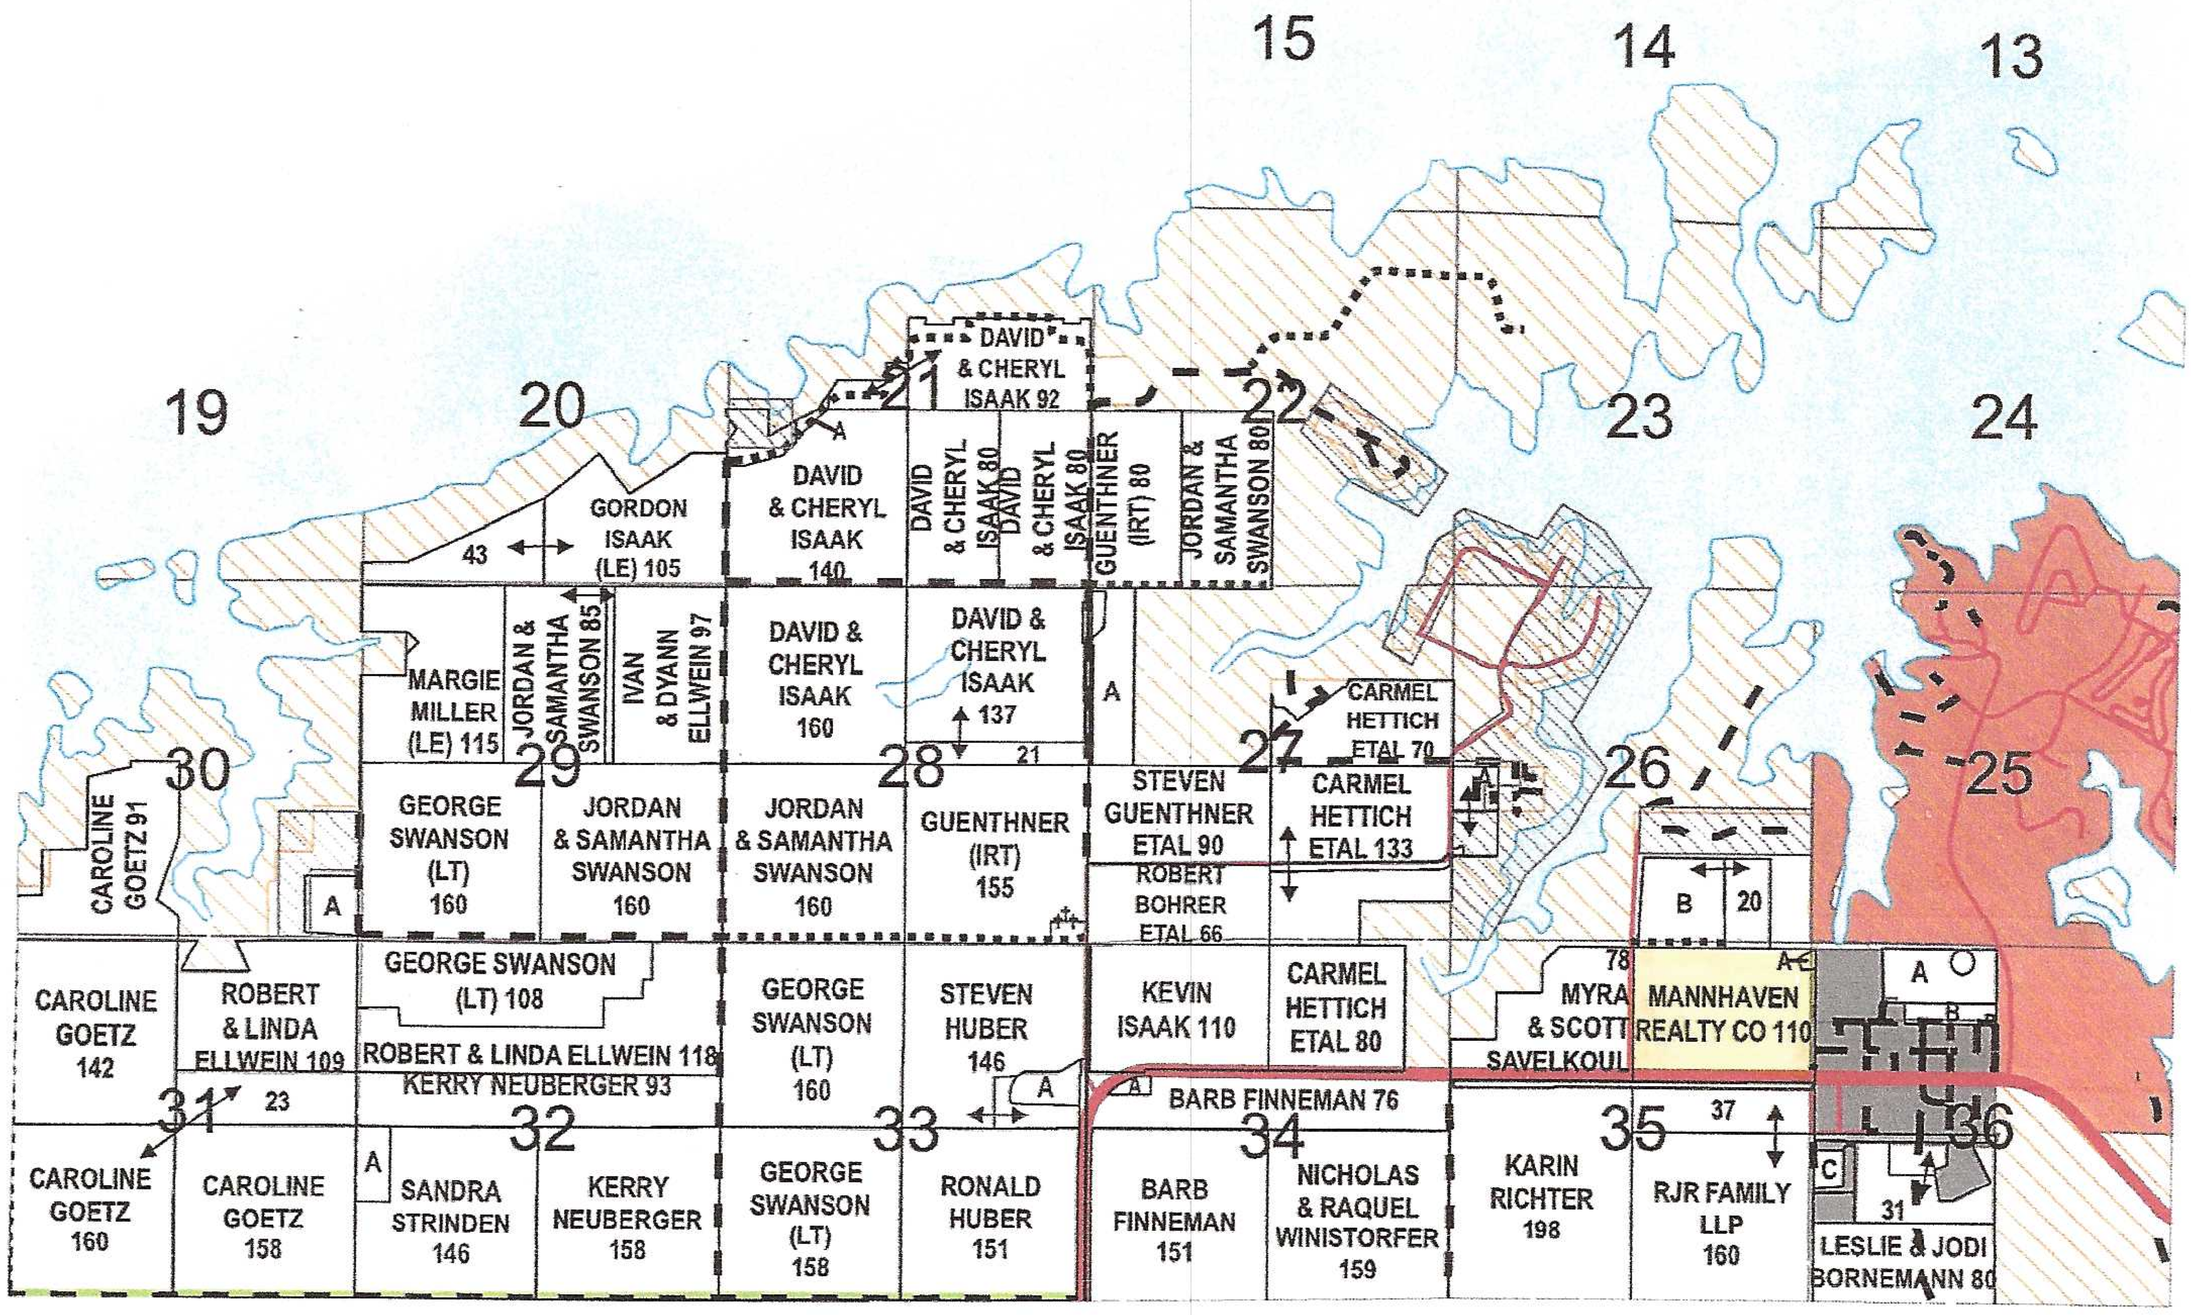

SMALL TRACT OWNERS

21-A ARNOLD & GLORIA GEIGER - 2 A
26-A CARMEL HETTICH - 7 A
26-B HARVEY HUBER - 37 A
27-A STEVEN & PAMELA GUENTHNER - 36 A
30-A GEORGE SWANSON (LT) - 15 A
32-A RODNEY LONG - 13 A
33-A JERRY & BARB FINNEMAN - 11 A
34-A RUSSELL GARRETT - 3 A
35-A LARRY BECK ETAL - 1 A
35-B LARRY BECK ETAL - 1 A
36-A RORY & JULIE HOCHSPRUNG - 29 A
36-B DARRELL & KAREN FLYNN - 9 A
36-C THOMAS & IOANA HANNA - 5 A
36-D LESLIE & JODI BORNEMANN - 31 A

MERCER COUNTY
COPYRIGHT 2021 GREAT PLAINS DIRECTORY SERVICE

T147N R85W DIRECTORY

CODE: BH

T147N

R85W

BG T147N R86W

BC T146N R85W

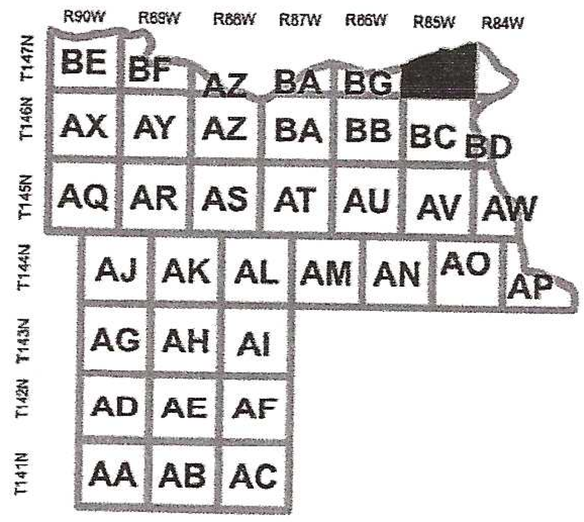

MERCER COUNTY
COPYRIGHT 2021 GREAT PLAINS DIRECTORY SERVICE

FILE LOCATION: R:\Projects\23500\23800\23811\CIVIL\PRESENTATION\23811_MasterPlan_B.dwg

SAKAWEA ESTATES ROAD

MAIN STREET

COMMERCIAL LOT 2.9 AC.

COMMERCIAL LOT 4.9 AC.

COMMERCIAL LOT 6.5 AC.

CENEX LOT 4.6 AC.

COMMERCIAL LOT 2.4 AC.

COMMERCIAL LOT 2.1 AC.

LANE

WEST

110'

200'

60'

SINGLE FAMILY LOTS SUMMARY

TOTAL LOTS:	176
LOT SIZE:	0.5 ACRE
TYPICAL LOT DIMENSIONS:	110'x200'

N

W

E

S

0 150

Scale in Feet

MASTER PLAN - OPTION B
PICK CITY
NORTH DAKOTA

PROJECT No.	23811
DATE:	02.09.24
REVISED:	-
DRAFTER:	CEF
REVIEWER:	JF

moore engineering, inc.

FILE LOCATION: R:\Projects\23600\23611\CIVIL\PRESENTATION\23611_MasterPlan_C.dwg

SAKAWEA ESTATES ROAD

MAIN STREET

COMMERCIAL LOT 2.9 AC.

COMMERCIAL LOT 4.9 AC.

COMMERCIAL LOT 6.5 AC.

CENEX LOT 4.6 AC.

COMMERCIAL LOT 2.4 AC.

COMMERCIAL LOT 2.1 AC.

LANE

WEST

SINGLE FAMILY LOTS SUMMARY

TOTAL LOTS: 62

LOT SIZE: 1.5–2.5 ACRE
TYPICAL LOT DIMENSIONS: 200'x330'–245'x445'

N
W
E
S

0 150
Scale in Feet

MASTER PLAN - OPTION C
PICK CITY
NORTH DAKOTA

PROJECT No.	23611
DATE:	02.09.24
REVISED:	-
DRAFTER:	CEF
REVIEWER:	JF

moore engineering, inc.

FILE LOCATION: R:\Projects\23000\23800\23811\CIVIL\PRESENTATION\23811_MasterPlan_A.dwg

SAKAWEA ESTATES ROAD

MAIN STREET

COMMERCIAL LOT 2.9 AC.

COMMERCIAL LOT 4.9 AC.

COMMERCIAL LOT 6.5 AC.

CENEX LOT 4.6 AC.

COMMERCIAL LOT 2.4 AC.

COMMERCIAL LOT 2.1 AC.

LANE

WEST

SINGLE FAMILY LOTS SUMMARY

TOTAL LOTS: 330

LOT SIZE: 7,500–10,000 SF.
TYPICAL LOT DIMENSIONS: 80'x125'

N

S

0 150
Scale in Feet

MASTER PLAN - OPTION A
PICK CITY
NORTH DAKOTA

PROJECT No.	23811
DATE:	02.05.24
REVISED:	-
DRAFTER:	CEF
REVIEWER:	JF

moore engineering, inc.